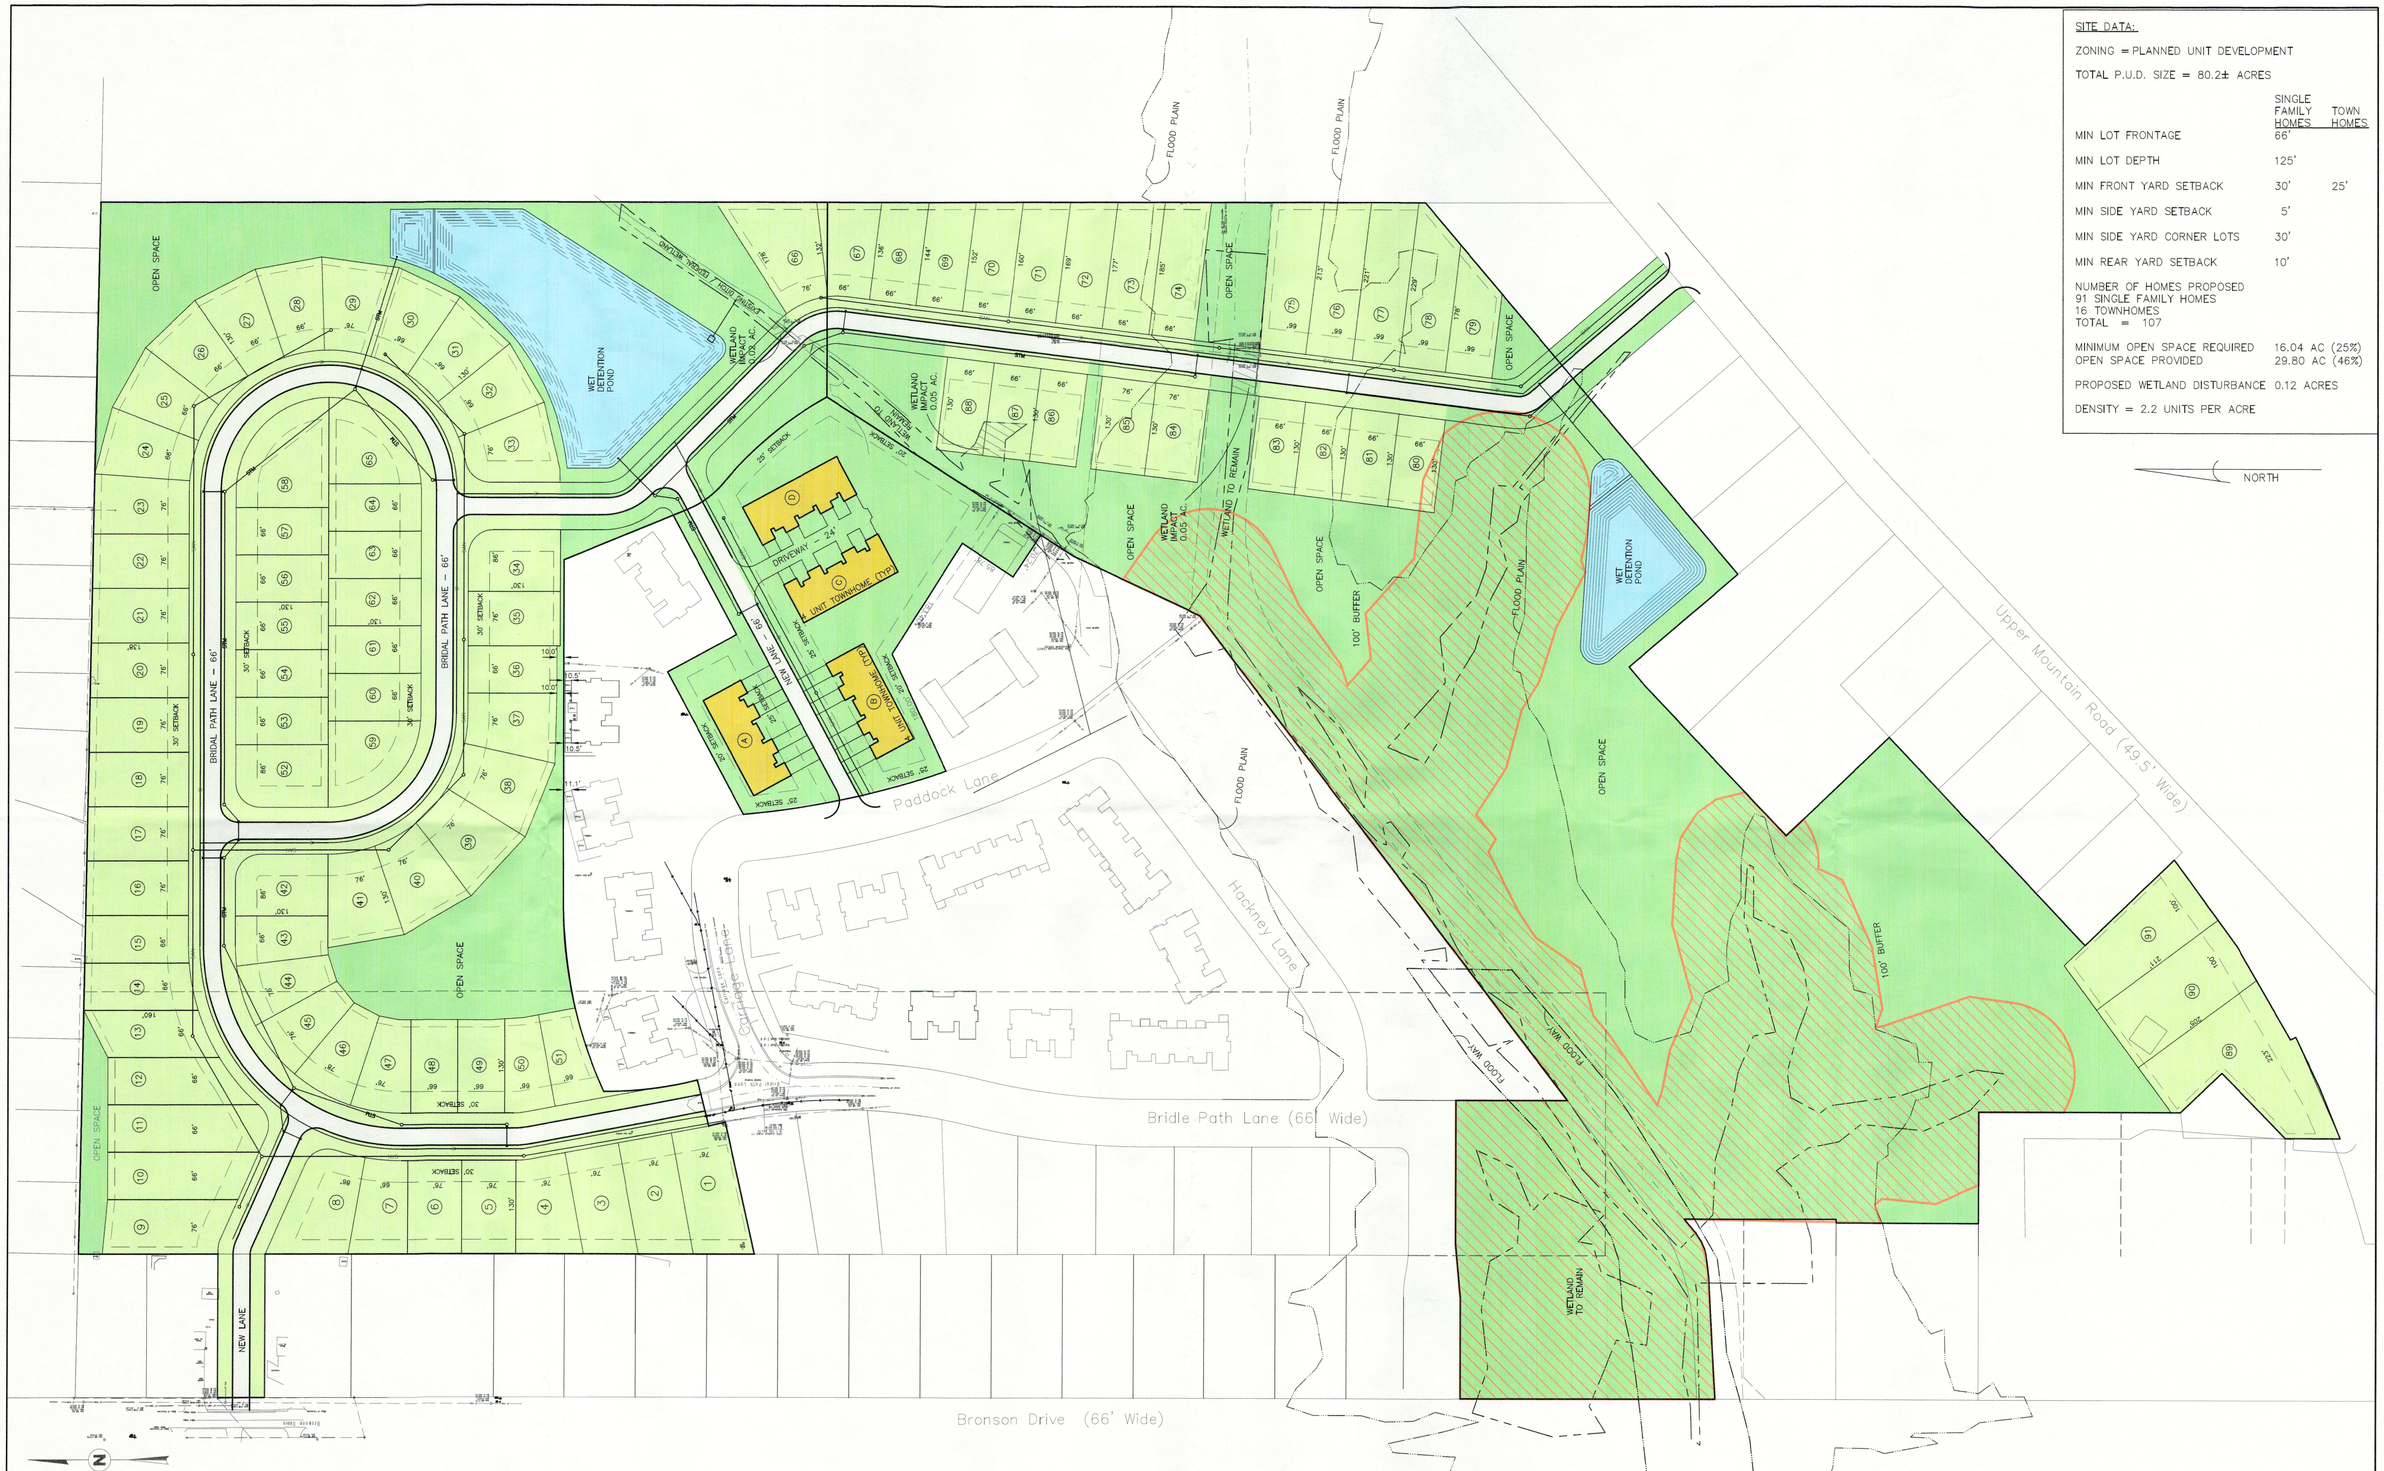

NOTES

1) TOPOGRAPHIC INFORMATION PROVIDED BY NIAGARA BOUNDARY.

2) THIS IS NOT A PROPERTY SURVEY.

© 2017 Metzger Civil Engineering

Designed By:	ARH
Drawn By:	ARH
Checked By:	MJM
Cad File:	M 1625

NOTE: UNAUTHORIZED ALTERATION OR ADDITION TO THIS DRAWING IS A VIOLATION OF SECTION 7209, PROVISION 2 OF THE NEW YORK STATE EDUCATION LAW

REVISIONS	DATE	BY/CK
100' WETLAND BUFFER	08.03.17	ARH/MJM
SETBACK REVISIONS	07.07.17	JCM/MJM

METZGER CIVIL ENGINEERING, PLLC
8245 SHERIDAN DR.
WILLIAMSVILLE, NY 14221
PH: 716-633-2601
FAX: 716-633-2704
CIVIL ENGINEERING
LAND PLANNING
SITE DESIGN
MUNICIPAL ENGINEERING

STATE OF NEW YORK MICHAEL J. METZGER 066786 LICENSED PROFESSIONAL ENGINEER

UPPER MOUNTAIN ROAD PLANNED UNIT DEVELOPMENT

TOWN OF LEWISTON, NIAGARA COUNTY, NEW YORK

PLANNED UNIT DEVELOPMENT PLAN

SCALE:	1" = 100'
DATE:	MAY 30, 2017
JOB NO:	M-1625
SHEET NO:	PUD-1

F:\MCE\M1625 Upper Mountain Road\DWG\Site 9.dwg, 8/3/2017 1:29:40 PM